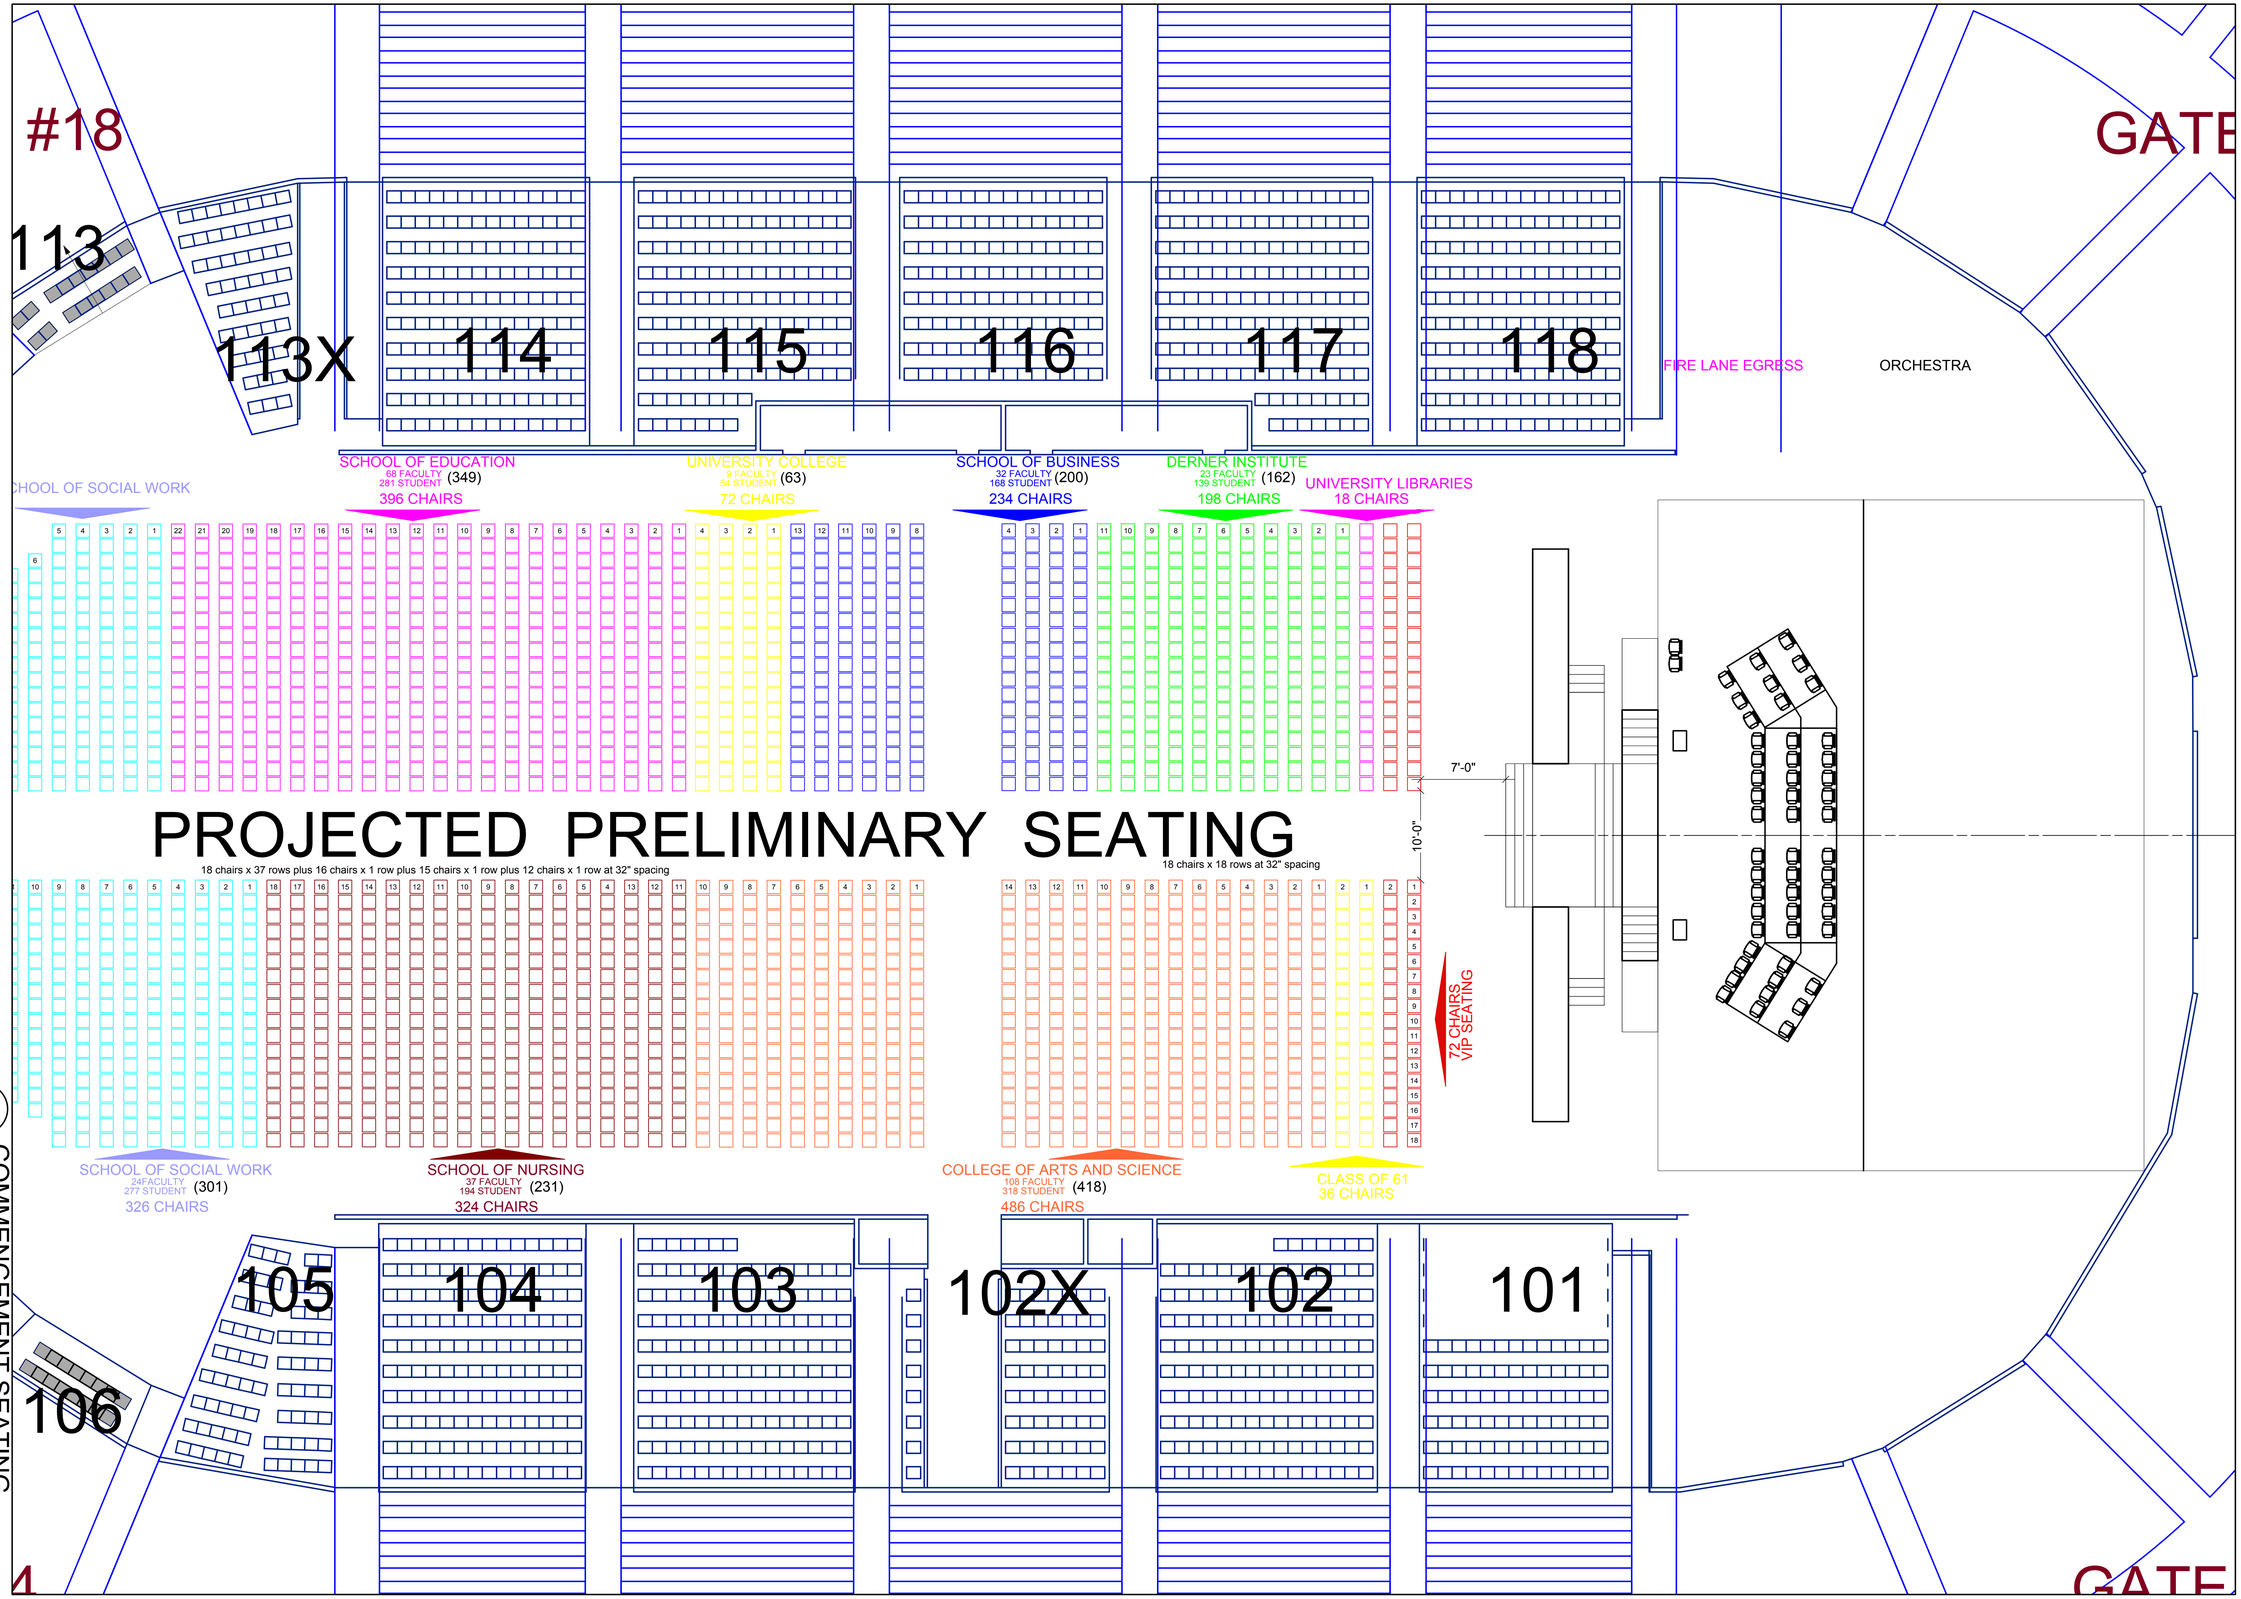

1 COMMENCEMENT SEATING

SCALE: 1/8"=1'-0"

STUDENT / FACULTY CHAIR COUNT 2,066

DWG. No. CM-1

REV. 2

PROJECT No.

DRAWING TITLE:

ADELPHI UNIVERSITY 2012 COMMENCEMENT

DRAWING CONTENTS

NASSAU COLISEUM STAGE
2012 COMMENCEMENT SEATING LAYOUT

REVISIONS

ORIG 4/27/2012 STUDENT COUNT xxxx

ADELPHI UNIVERSITY
GARDEN CITY NEW YORK 11530